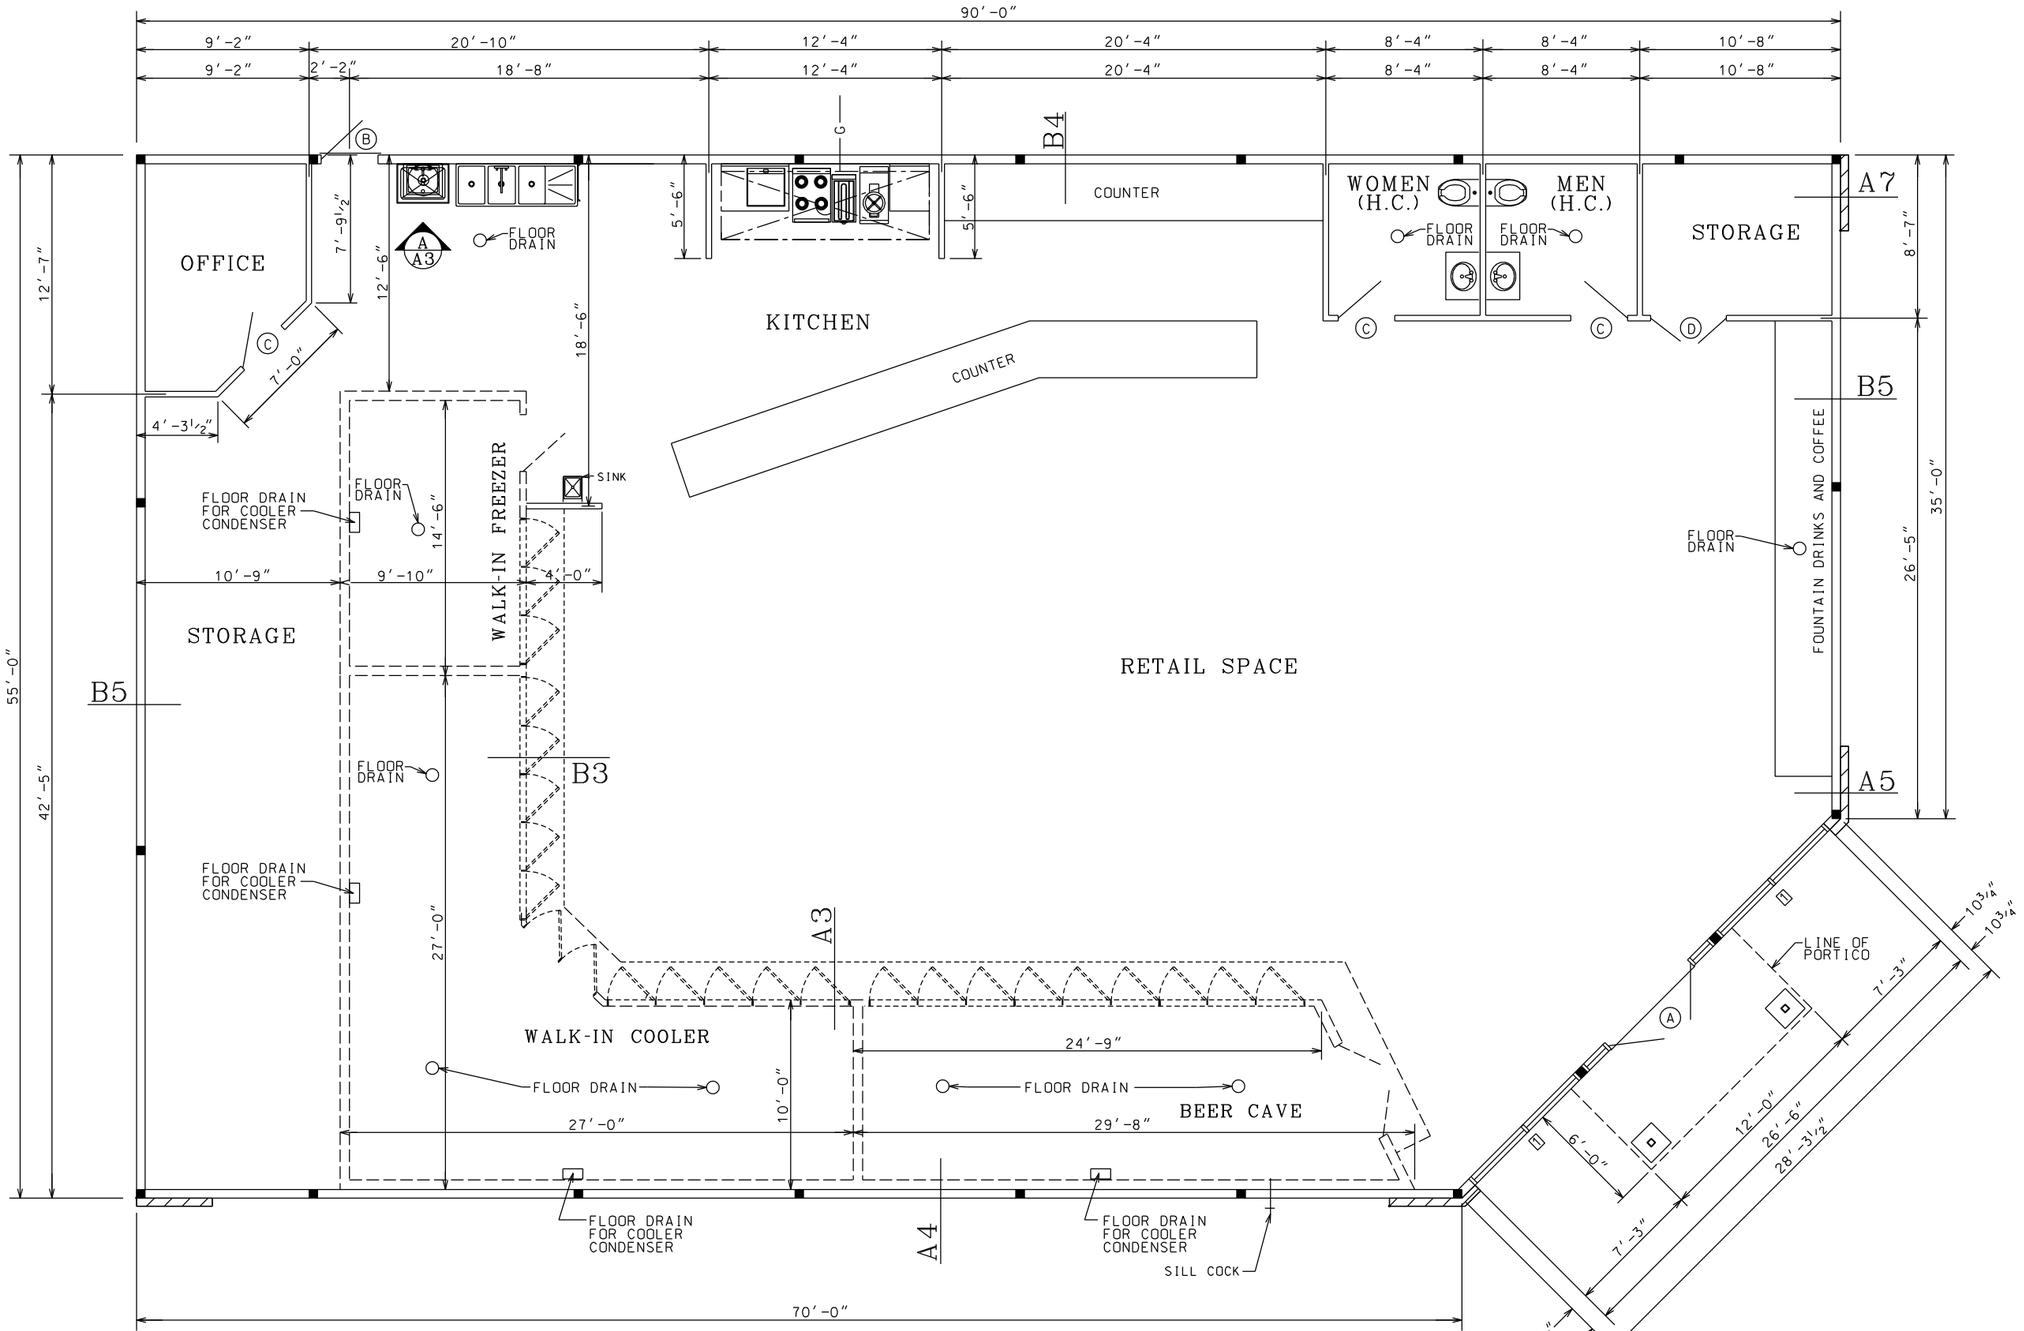


FLOOR PLAN

SCALE: 1/8" = 1'-0"
BUILDING AREA : 4,252 S.F.

LM DRAFTING & CONSTRUCTION MANAGEMENT
RESIDENTIAL, COMMERCIAL DESIGN & CONSTRUCTION MANAGEMENT
115 HAYWARD ROAD - ARDMORE, OKLAHOMA
MOBILE (580) 319-1641
E-MAIL ADDRESS: cadman62@hotmail.com

DRAWN BY:
LEE MARTIN

PROJECT NO.:
HH131345118

CONVENIENCE STORE
FOR
H AND H 1313, INC.
ARDMORE, OKLAHOMA

DATE:
2-20-2018

REV. DATE:
10-13-2018
1-28-2019

SHEET
A2
OF 7