
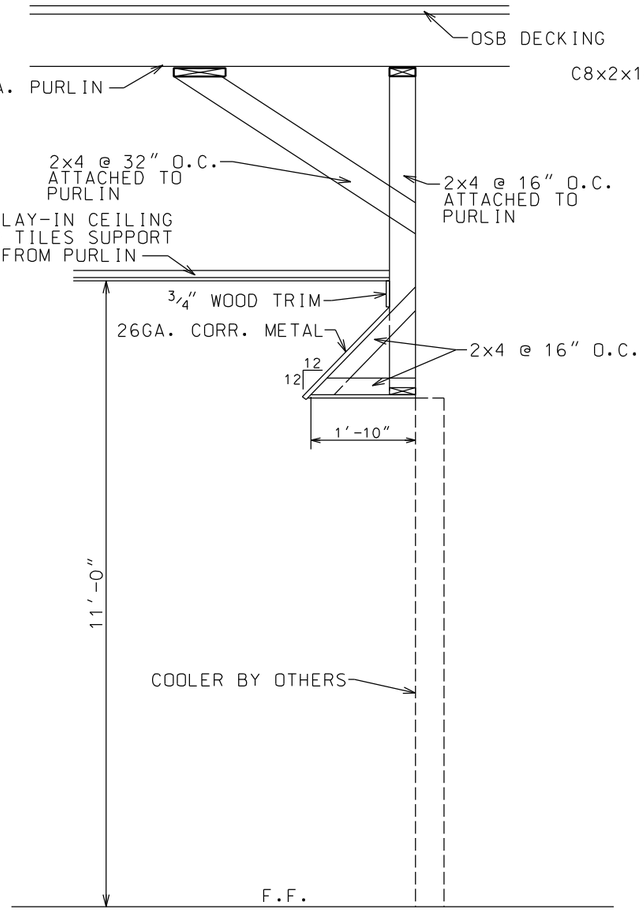



SECTION A3

SCALE: 3/4" = 1'-0"

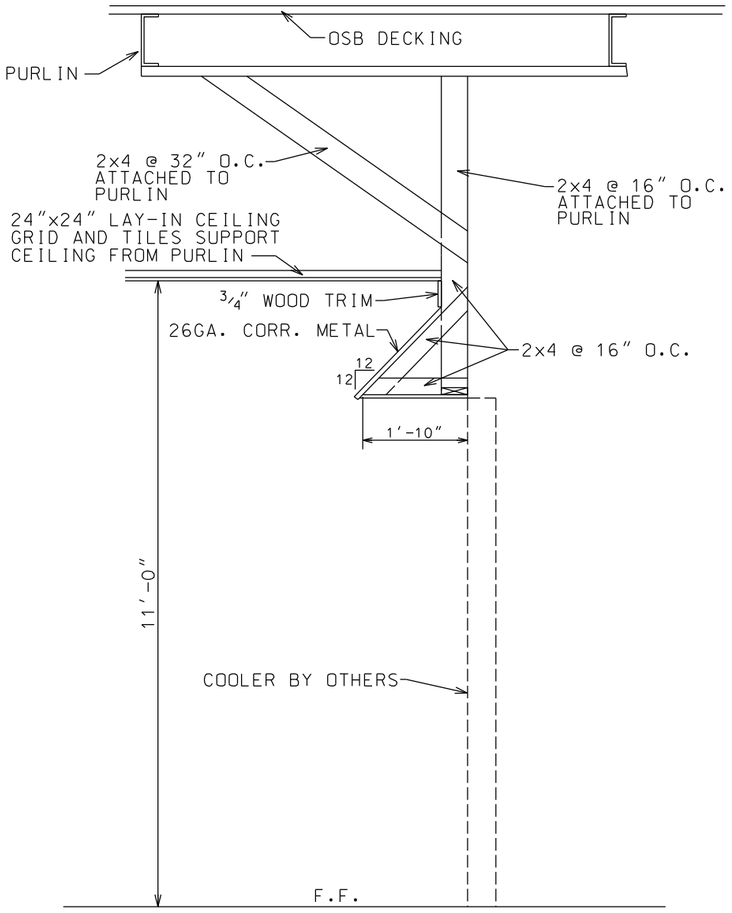

SECTION B3


SCALE: 3/4" = 1'-0"

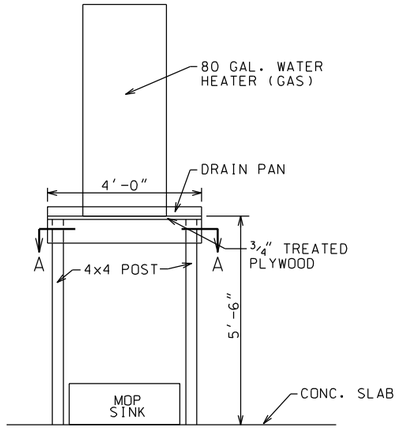

PARTIAL WALL ELEVATION


SCALE: 3/4" = 1'-0"

A
A3

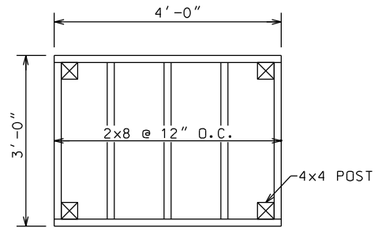


SECTION A-A

THIS SHEET

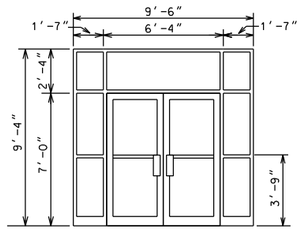


ALUMINUM STOREFRONT
(EXTERIOR APPLICATION)
w/ 5/8" INSUL. DARK
GRAY GLASS
BRONZE FINISH

(A)

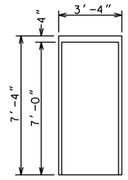


HOLLOW METAL
GALVANIZED &
INSULATED
EXTERIOR DOOR
PREFINISHED OR PAINTED

(B)

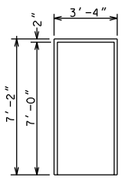

2" HOLLOW METAL
OR ALUM.
1 3/4" S.C. WOOD
INTERIOR DOOR
PREFINISHED OR PAINTED

(C)

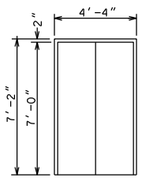


2" HOLLOW METAL
OR ALUM.
1 3/4" S.C. WOOD
INTERIOR DOOR
PREFINISHED OR PAINTED

(D)

DOOR SCHEDULE

SCALE: 1/4" = 1'-0"

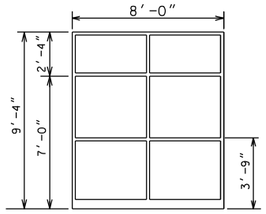

ALUMINUM STOREFRONT
(EXTERIOR APPLICATION)
w/ 5/8" INSUL. DARK
GRAY GLASS
BRONZE FINISH

1

WINDOW SCHEDULE

SCALE: 1/4" = 1'-0"

NOTES:
1. FIELD MEASURE ALL WINDOWS AND STOREFRONTS PRIOR TO FABRICATION.
2. G.C. TO COORDINATE WINDOW AND STOREFRONTS OPENINGS WITH WINDOW SUPPLIER.

LM DRAFTING & CONSTRUCTION MANAGEMENT
RESIDENTIAL, COMMERCIAL DESIGN & CONSTRUCTION MANAGEMENT
115 HAYWARD ROAD - ARDMORE, OKLAHOMA
MOBILE (580) 319-1641
E-MAIL ADDRESS: cadman62@hotmail.com

DRAWN BY:
LEE MARTIN

PROJECT NO.:
HH131345118

CONVENIENCE STORE
FOR
H AND H 1313, INC.
ARDMORE, OKLAHOMA

DATE:
2-20-2018

REV. DATE:
10-13-2018
1-28-2019

SHEET
A3
OF 7