
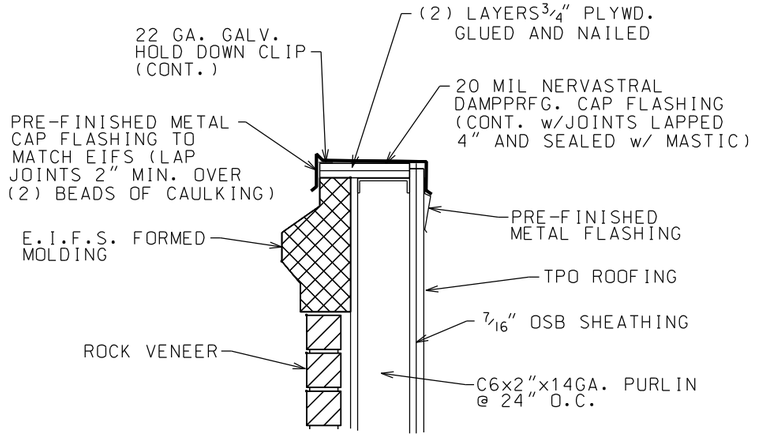



DETAIL "C"

NOT TO SCALE

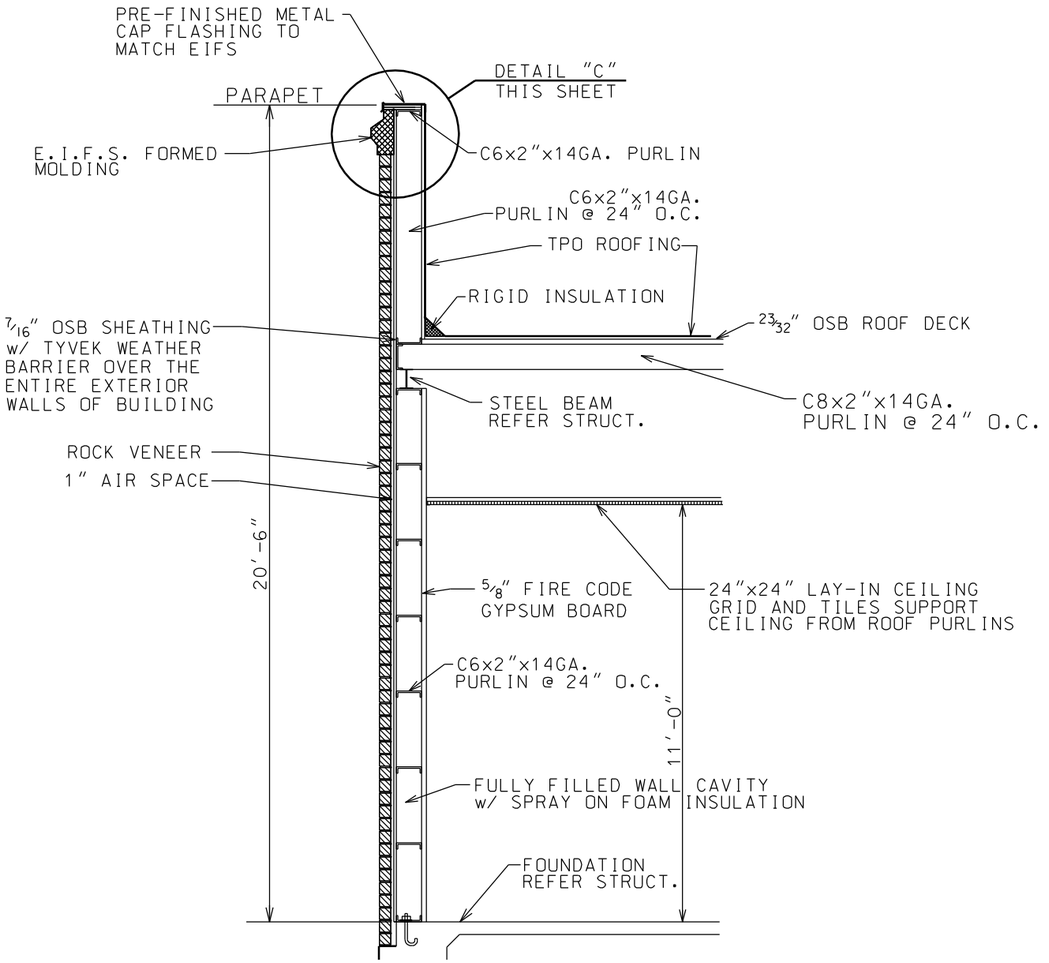


WALL SECTION A5

SCALE: 3/4" = 1'-0"

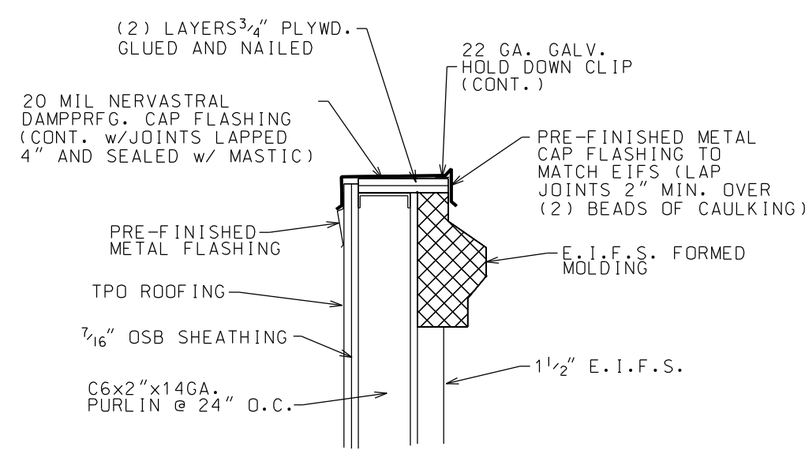

DETAIL "D"

NOT TO SCALE

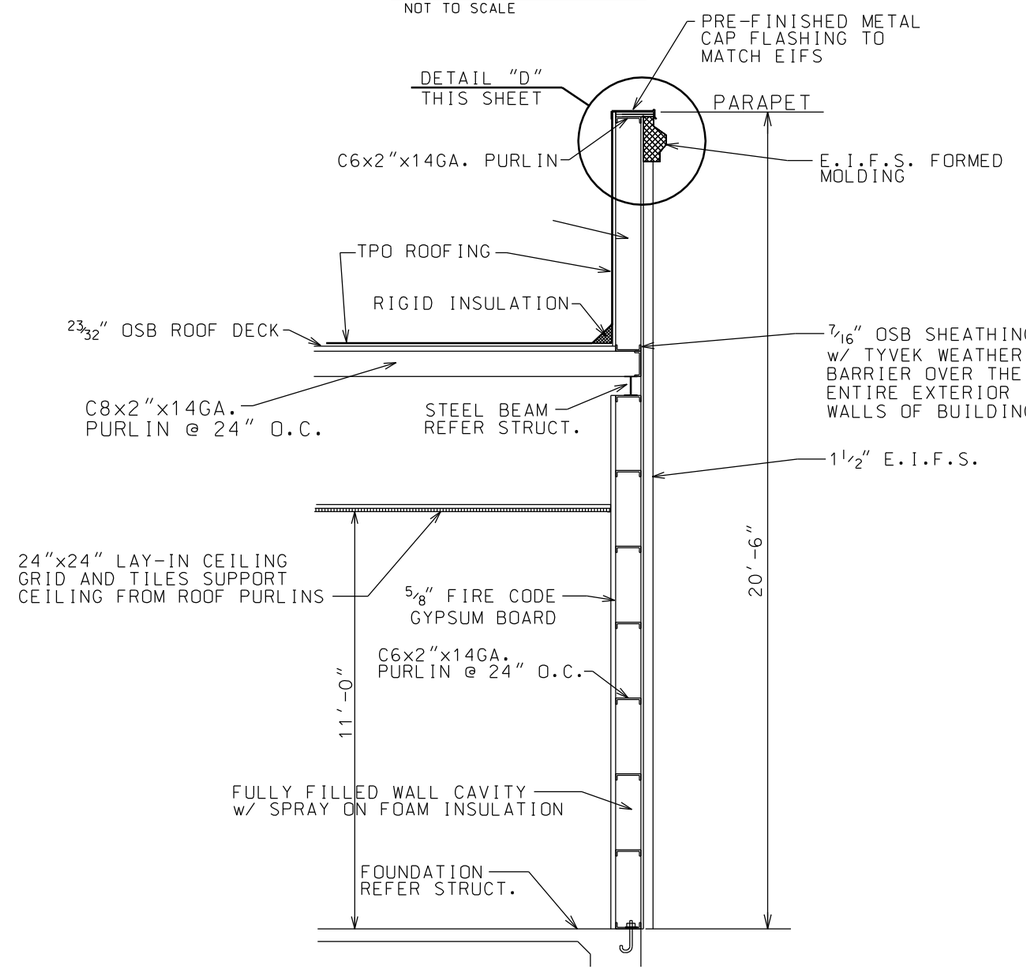

WALL SECTION B5

SCALE: 3/4" = 1'-0"

LM DRAFTING &
CONSTRUCTION MANAGEMENT
RESIDENTIAL, COMMERCIAL DESIGN & CONSTRUCTION MANAGEMENT
115 HAYWARD ROAD - ARDMORE, OKLAHOMA
MOBILE (580) 319-1641
E-MAIL ADDRESS: codman62@hotmail.com

DRAWN BY:
LEE MARTIN

PROJECT NO.:
HH131345118

CONVENIENCE STORE
FOR
H AND H 1313, INC.
ARDMORE, OKLAHOMA

DATE:
2-20-2018

REV. DATE:
10-13-2018
1-28-2019

SHEET
A5
OF 7