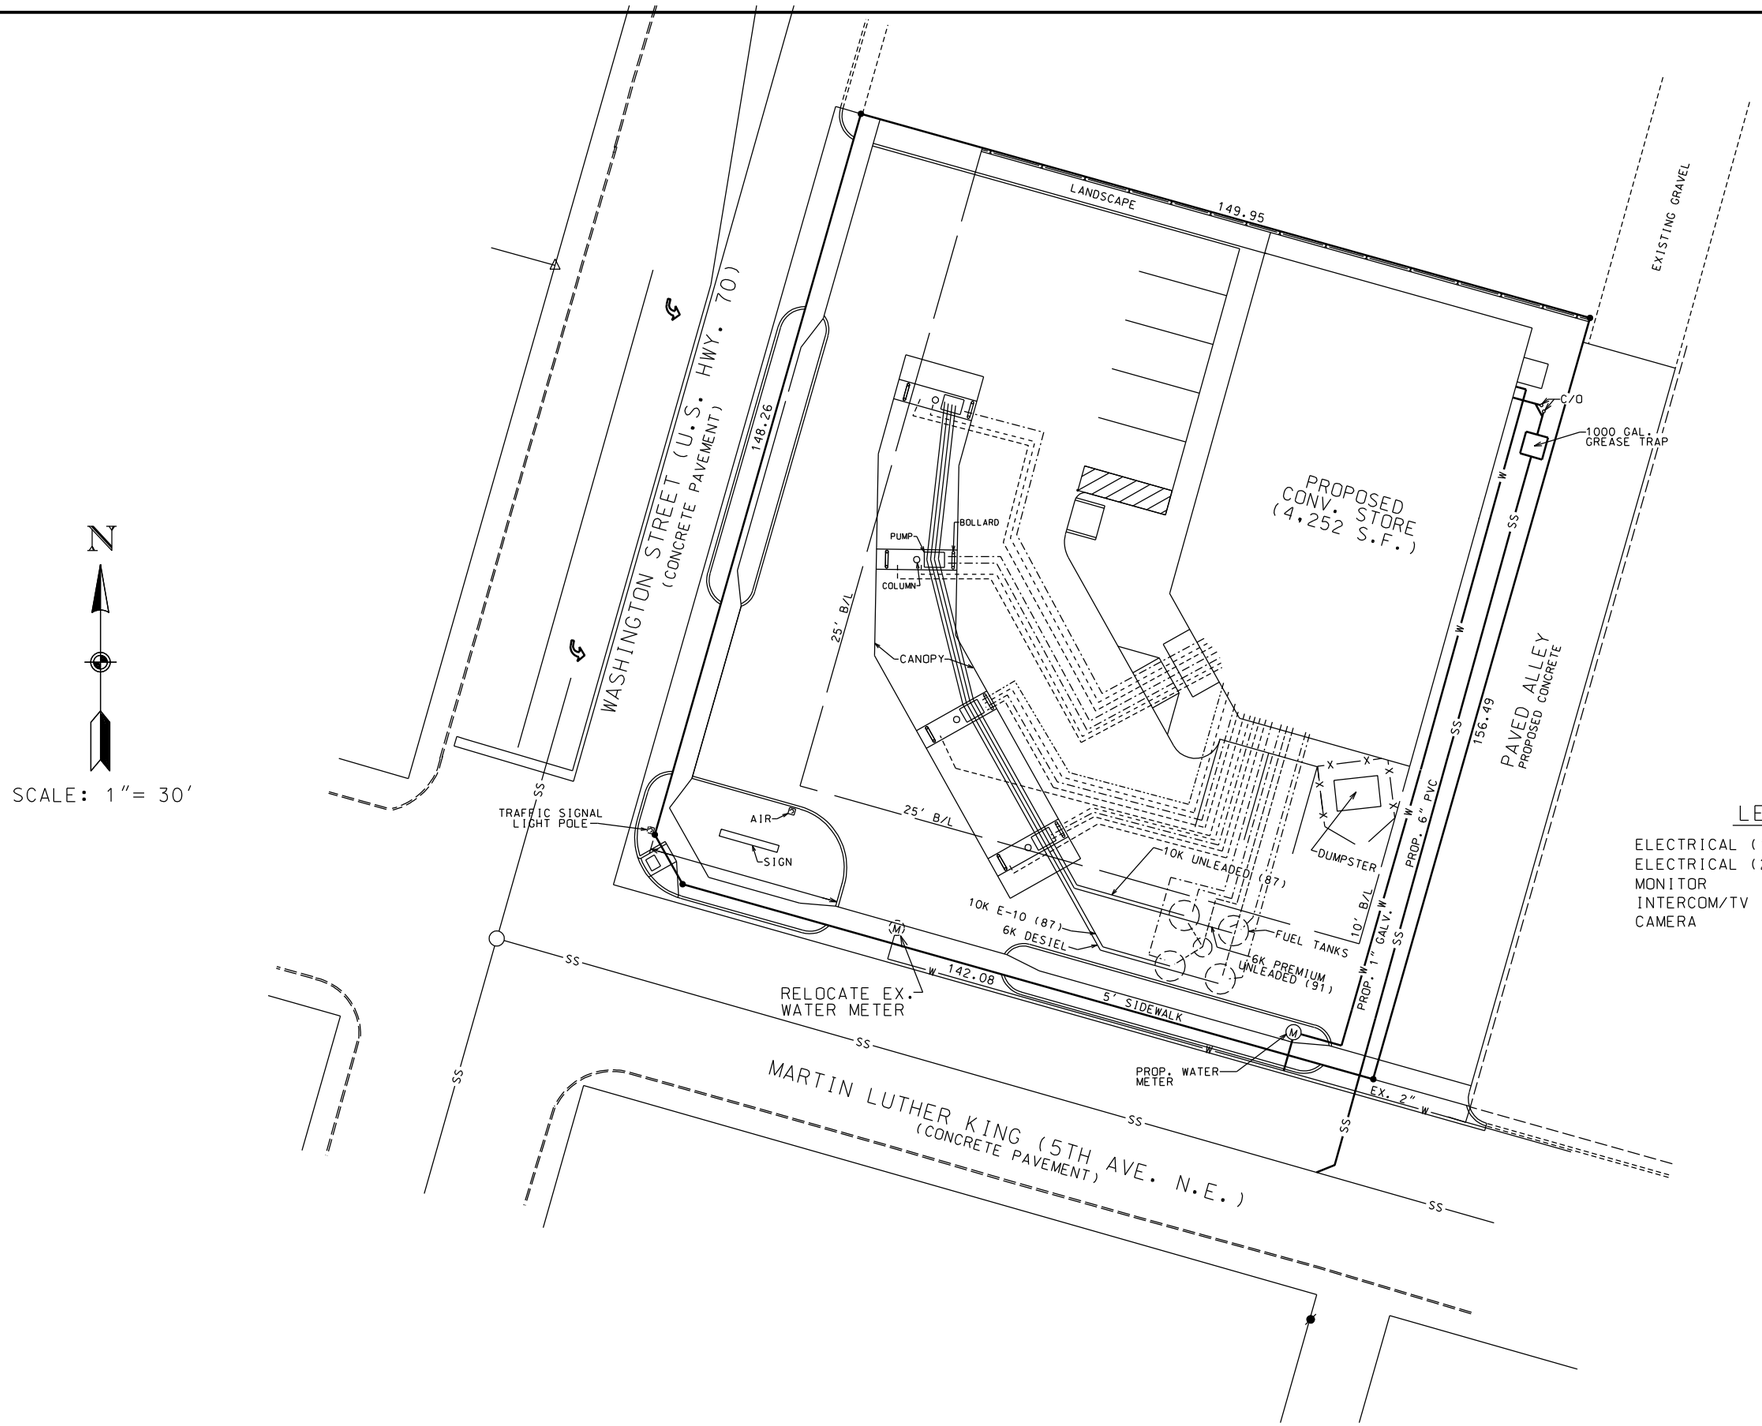


SITE UTILITY PLAN

BEFORE YOU DIG .. CALL OKIE 1-800-522-6543

LM DRAFTING & CONSTRUCTION MANAGEMENT
RESIDENTIAL, COMMERCIAL DESIGN & CONSTRUCTION MANAGEMENT
115 HAYWARD ROAD - ARDMORE, OKLAHOMA
MOBILE (580) 319-1641
E-MAIL ADDRESS: codmarr62@hotmail.com

DRAWN BY: LEE MARTIN

PROJECT NO.: HH131345118

CONVENIENCE STORE FOR H AND H 1313, INC. ARDMORE, OKLAHOMA

DATE: 2-20-2018

REV. DATE: 10-13-2018 1-28-2019

SHEET C3 OF 6