
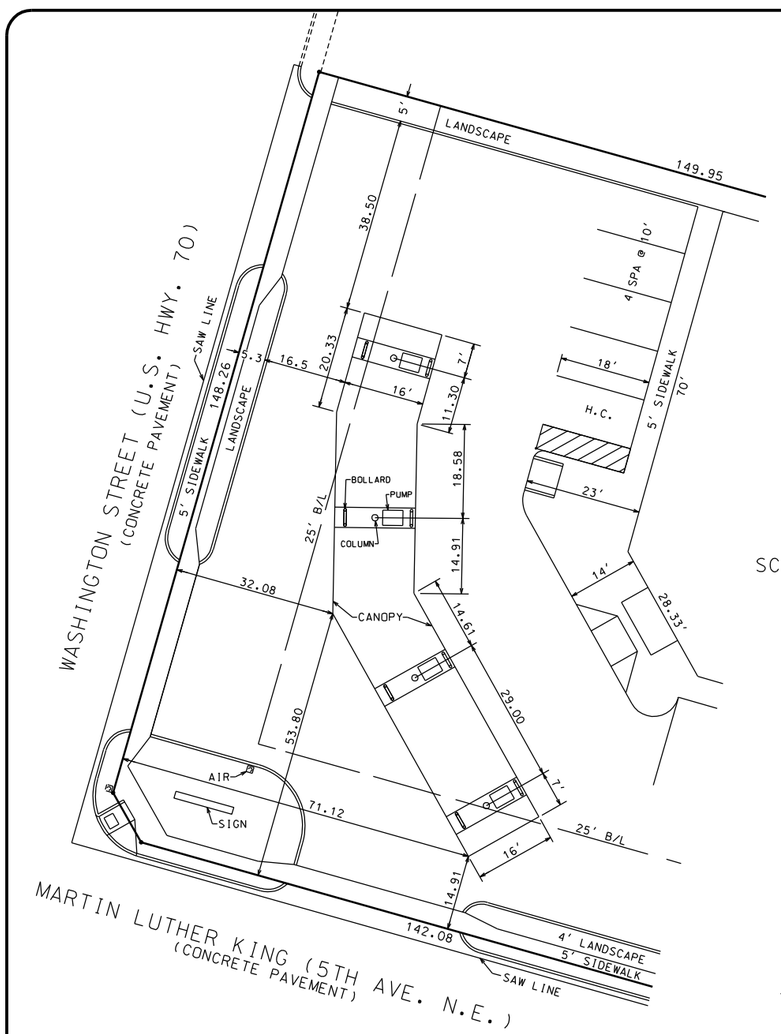


CANOPY LAYOUT PLAN

N

SCALE: 1"= 30'

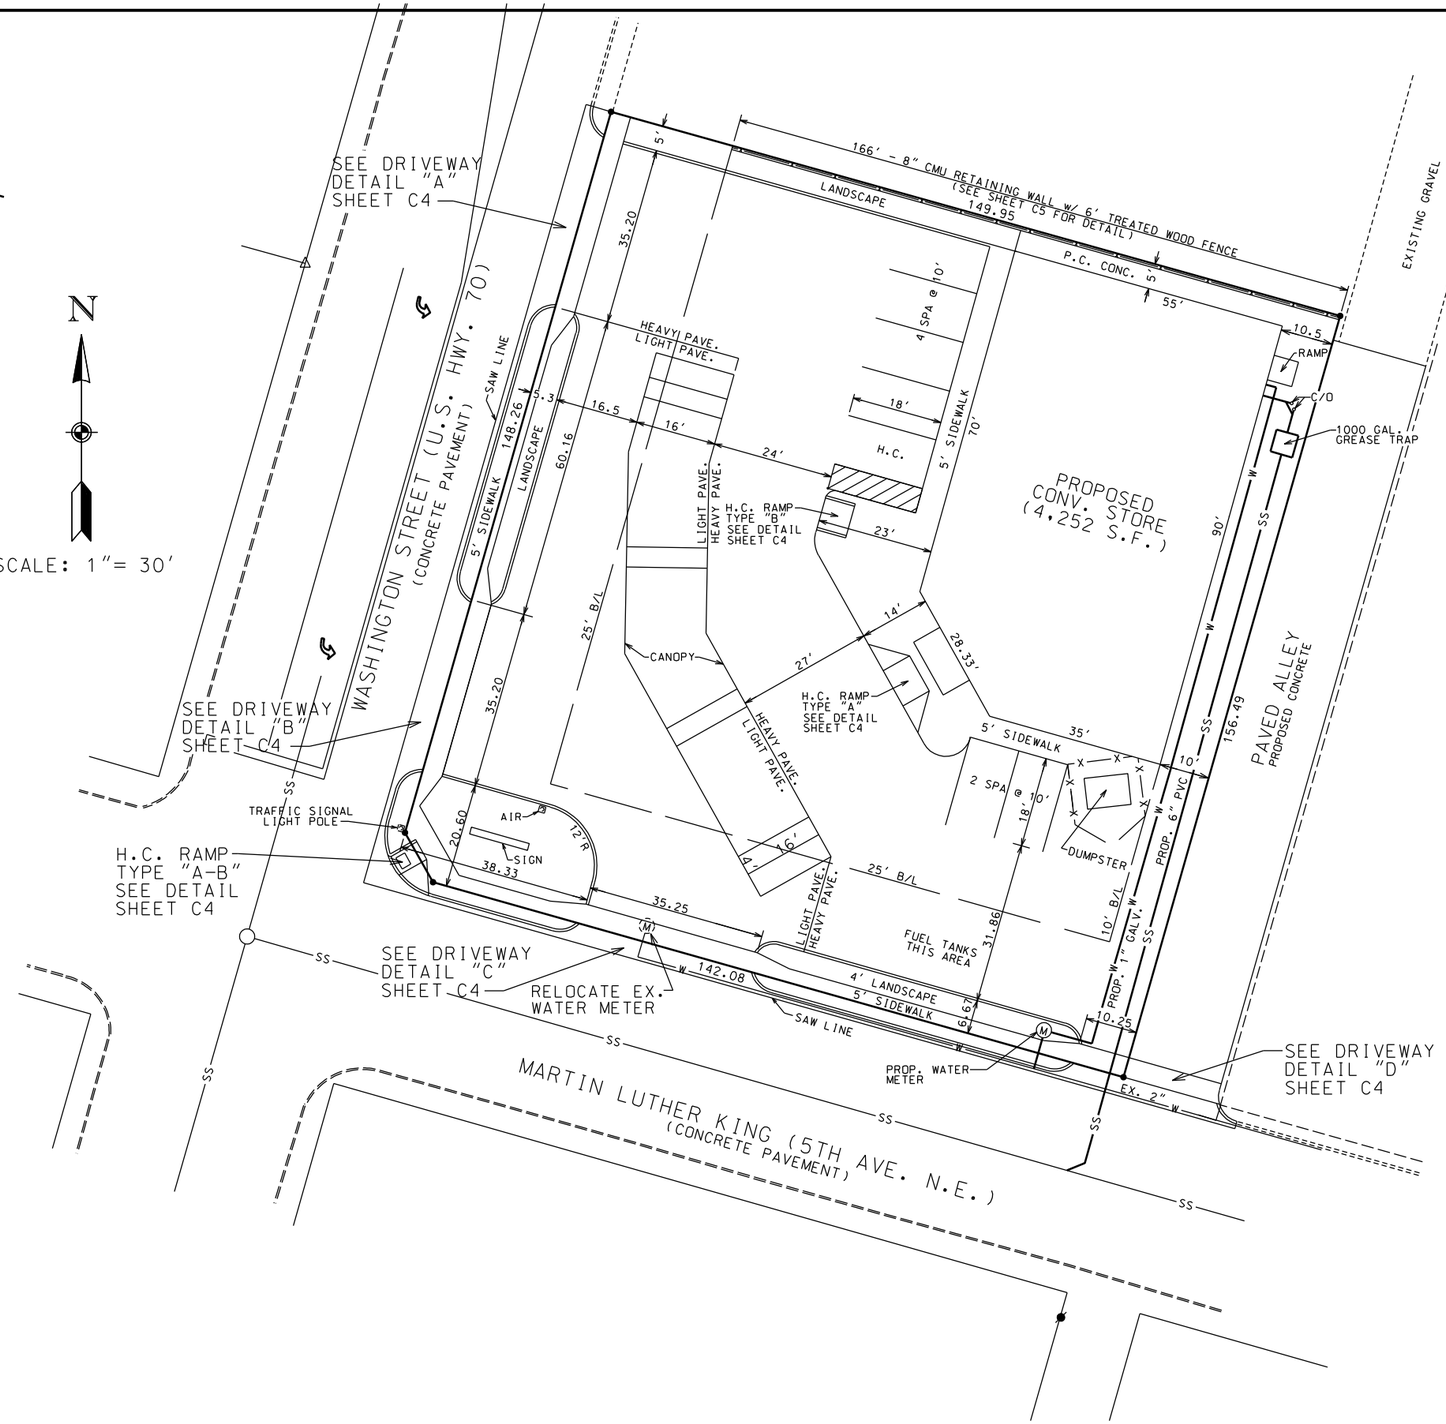

SITE PAVING PLAN

BEFORE YOU DIG ..
CALL OKIE
1-800-522-6543

LM DRAFTING &
CONSTRUCTION MANAGEMENT
RESIDENTIAL, COMMERCIAL DESIGN & CONSTRUCTION MANAGEMENT
115 HAYWARD ROAD - ARDMORE, OKLAHOMA
MOBILE (580) 319-1641
E-MAIL ADDRESS: codmarr6@hotmail.com

DRAWN BY:
LEE MARTIN

PROJECT NO.:
HH131345118

CONVENIENCE STORE
FOR
H AND H 1313, INC.
ARDMORE, OKLAHOMA

DATE:
2-20-2018

REV. DATE:
10-13-2018

SHEET
C4
OF 6