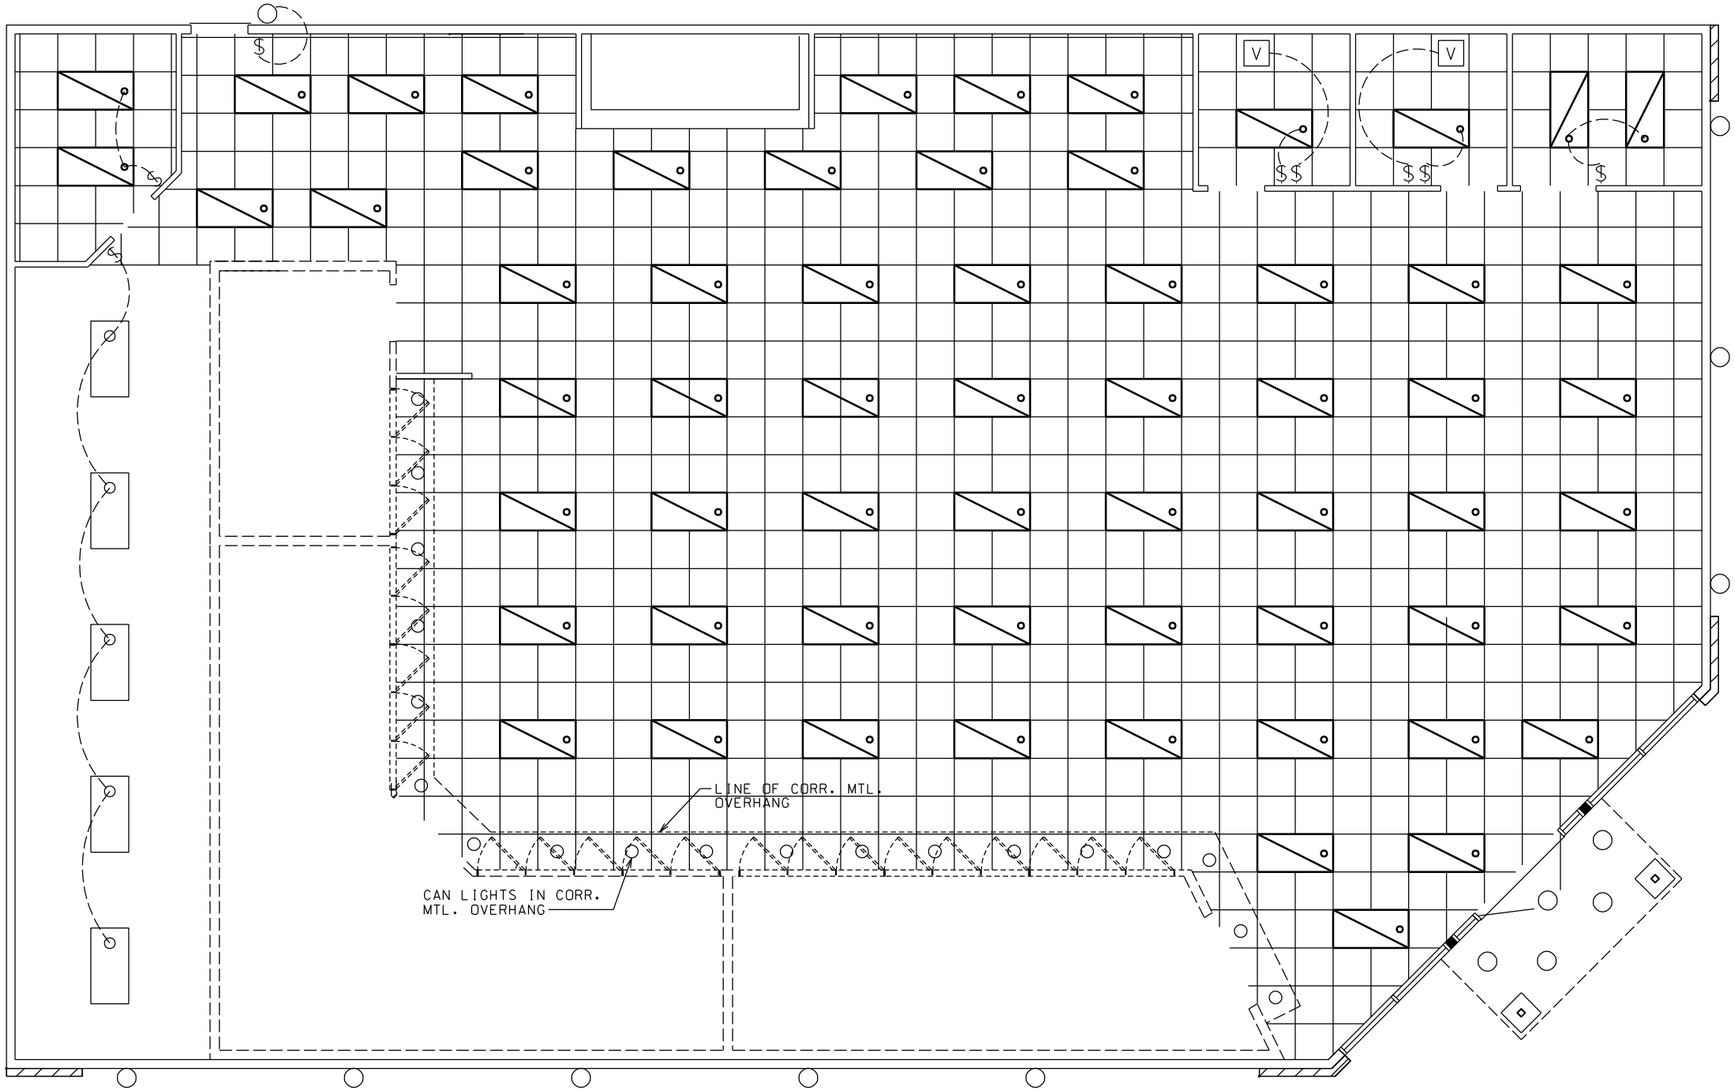


LIGHTING PLAN

SCALE: 1/8" = 1'-0"

LEGEND

- GFC — 110V. GROUND FAULT OUTLET
- W.P. — 110V. WEATHER PROOF OUTLET
- 110V. DUPLEX OUTLET
- 4 — 110V. FOURPLEX OUTLET
- 220 — OUTLET 220V.
- S — SWITCH
- S_3 — SWITCH 3-WAY
- LIGHT FIXTURE
- COMPUTER DATA CONNECTION
- VS — EMERGENCY FUEL CUT-OFF SWITCH
- TELEPHONE JACK
- S — SMOKE DETECTOR
- V — VENT
- E — EMERGENCY LIGHTING w/ EXIT SIGN
- EMERGENCY LIGHTING
- E — EXIT SIGN
- FLUORESCENT LIGHT

LM DRAFTING & CONSTRUCTION MANAGEMENT
RESIDENTIAL, COMMERCIAL DESIGN & CONSTRUCTION MANAGEMENT
115 HAYWARD ROAD - ARDMORE, OKLAHOMA
MOBILE (580) 319-1641
E-MAIL ADDRESS: cadman62@hotmail.com

DRAWN BY:
LEE MARTIN

PROJECT NO.:
HH131345118

CONVENIENCE STORE
FOR
H AND H 1313, INC.
ARDMORE, OKLAHOMA

DATE:
2-20-2018

REV. DATE:
10-13-2018
1-28-2019

SHEET
E1
OF 2