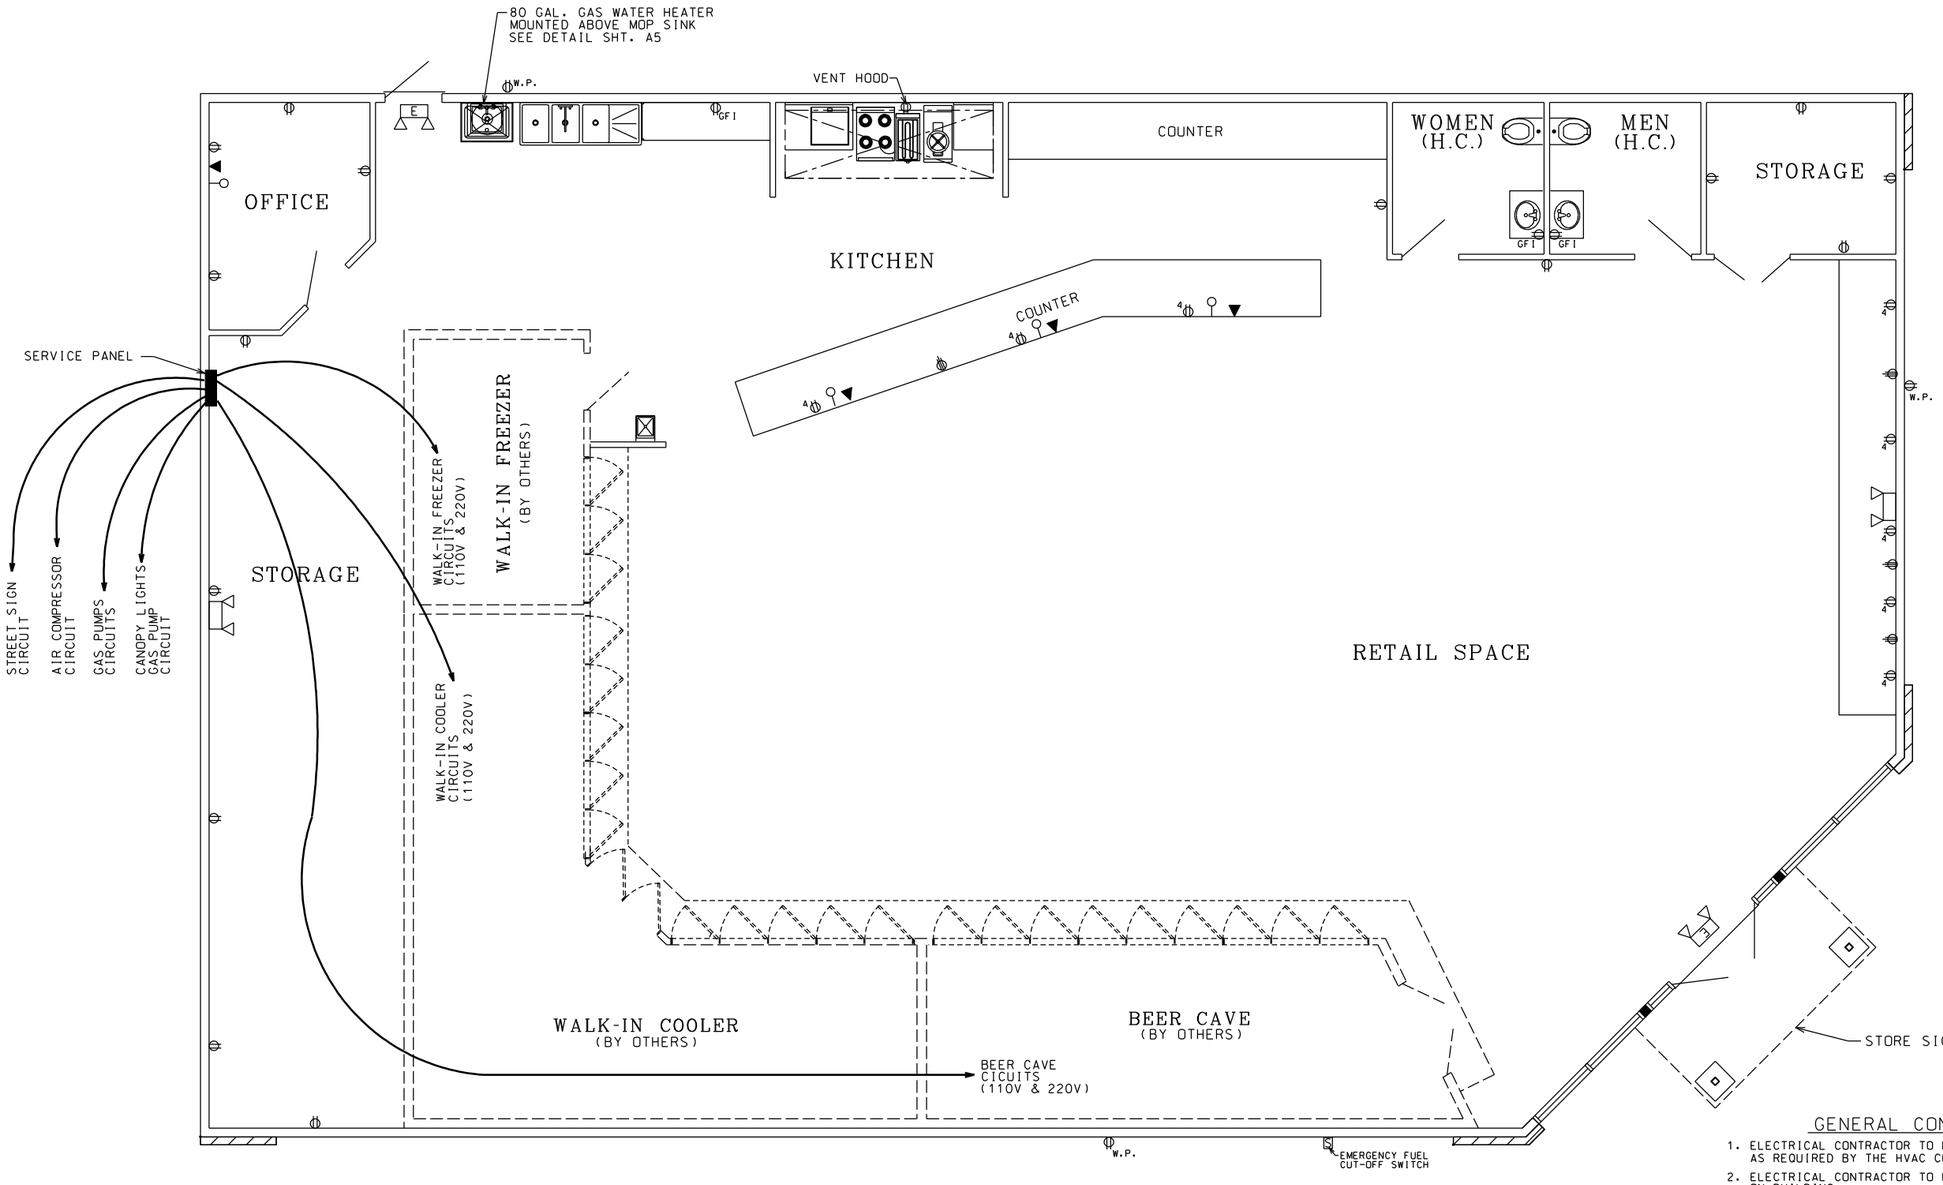


EMERGENCY LIGHTING AND POWER PLAN

SCALE: 1/8" = 1'-0"

GENERAL CONSTRUCTION NOTES

1. ELECTRICAL CONTRACTOR TO PROVIDE POWER TO ROOF TOP HVAC UNITS AS REQUIRED BY THE HVAC CONTRACTOR.
2. ELECTRICAL CONTRACTOR TO PROVIDE POWER TO EXTERIOR STORE SIGN(S) ON BUILDING.

LEGEND

- GFC — 110V. GROUND FAULT OUTLET
- W.P. — 110V. WEATHER PROOF OUTLET
- 110V. DUPLEX OUTLET
- 4 — 110V. FOURPLEX OUTLET
- OUTLET 220V.
- S — SWITCH
- S_3 — SWITCH 3-WAY
- LIGHT FIXTURE
- COMPUTER DATA CONNECTION
- ES — EMERGENCY FUEL CUT-OFF SWITCH
- TELEPHONE JACK
- S — SMOKE DETECTOR
- V — VENT
- E — EMERGENCY LIGHTING w/ EXIT SIGN
- EMERGENCY LIGHTING
- E — EXIT SIGN
- FLUORESCENT LIGHT

LM DRAFTING & CONSTRUCTION MANAGEMENT
RESIDENTIAL, COMMERCIAL DESIGN & CONSTRUCTION MANAGEMENT
115 HAYWARD ROAD - ARDMORE, OKLAHOMA
MOBILE (580) 319-1641
E-MAIL ADDRESS: cadman62@hotmail.com

DRAWN BY:
LEE MARTIN

PROJECT NO.:
HH131345118

CONVENIENCE STORE
FOR
H AND H 1313, INC.
ARDMORE, OKLAHOMA

DATE:
2-20-2018

REV. DATE:
10-13-2018
1-28-2019

SHEET
E2
OF 2