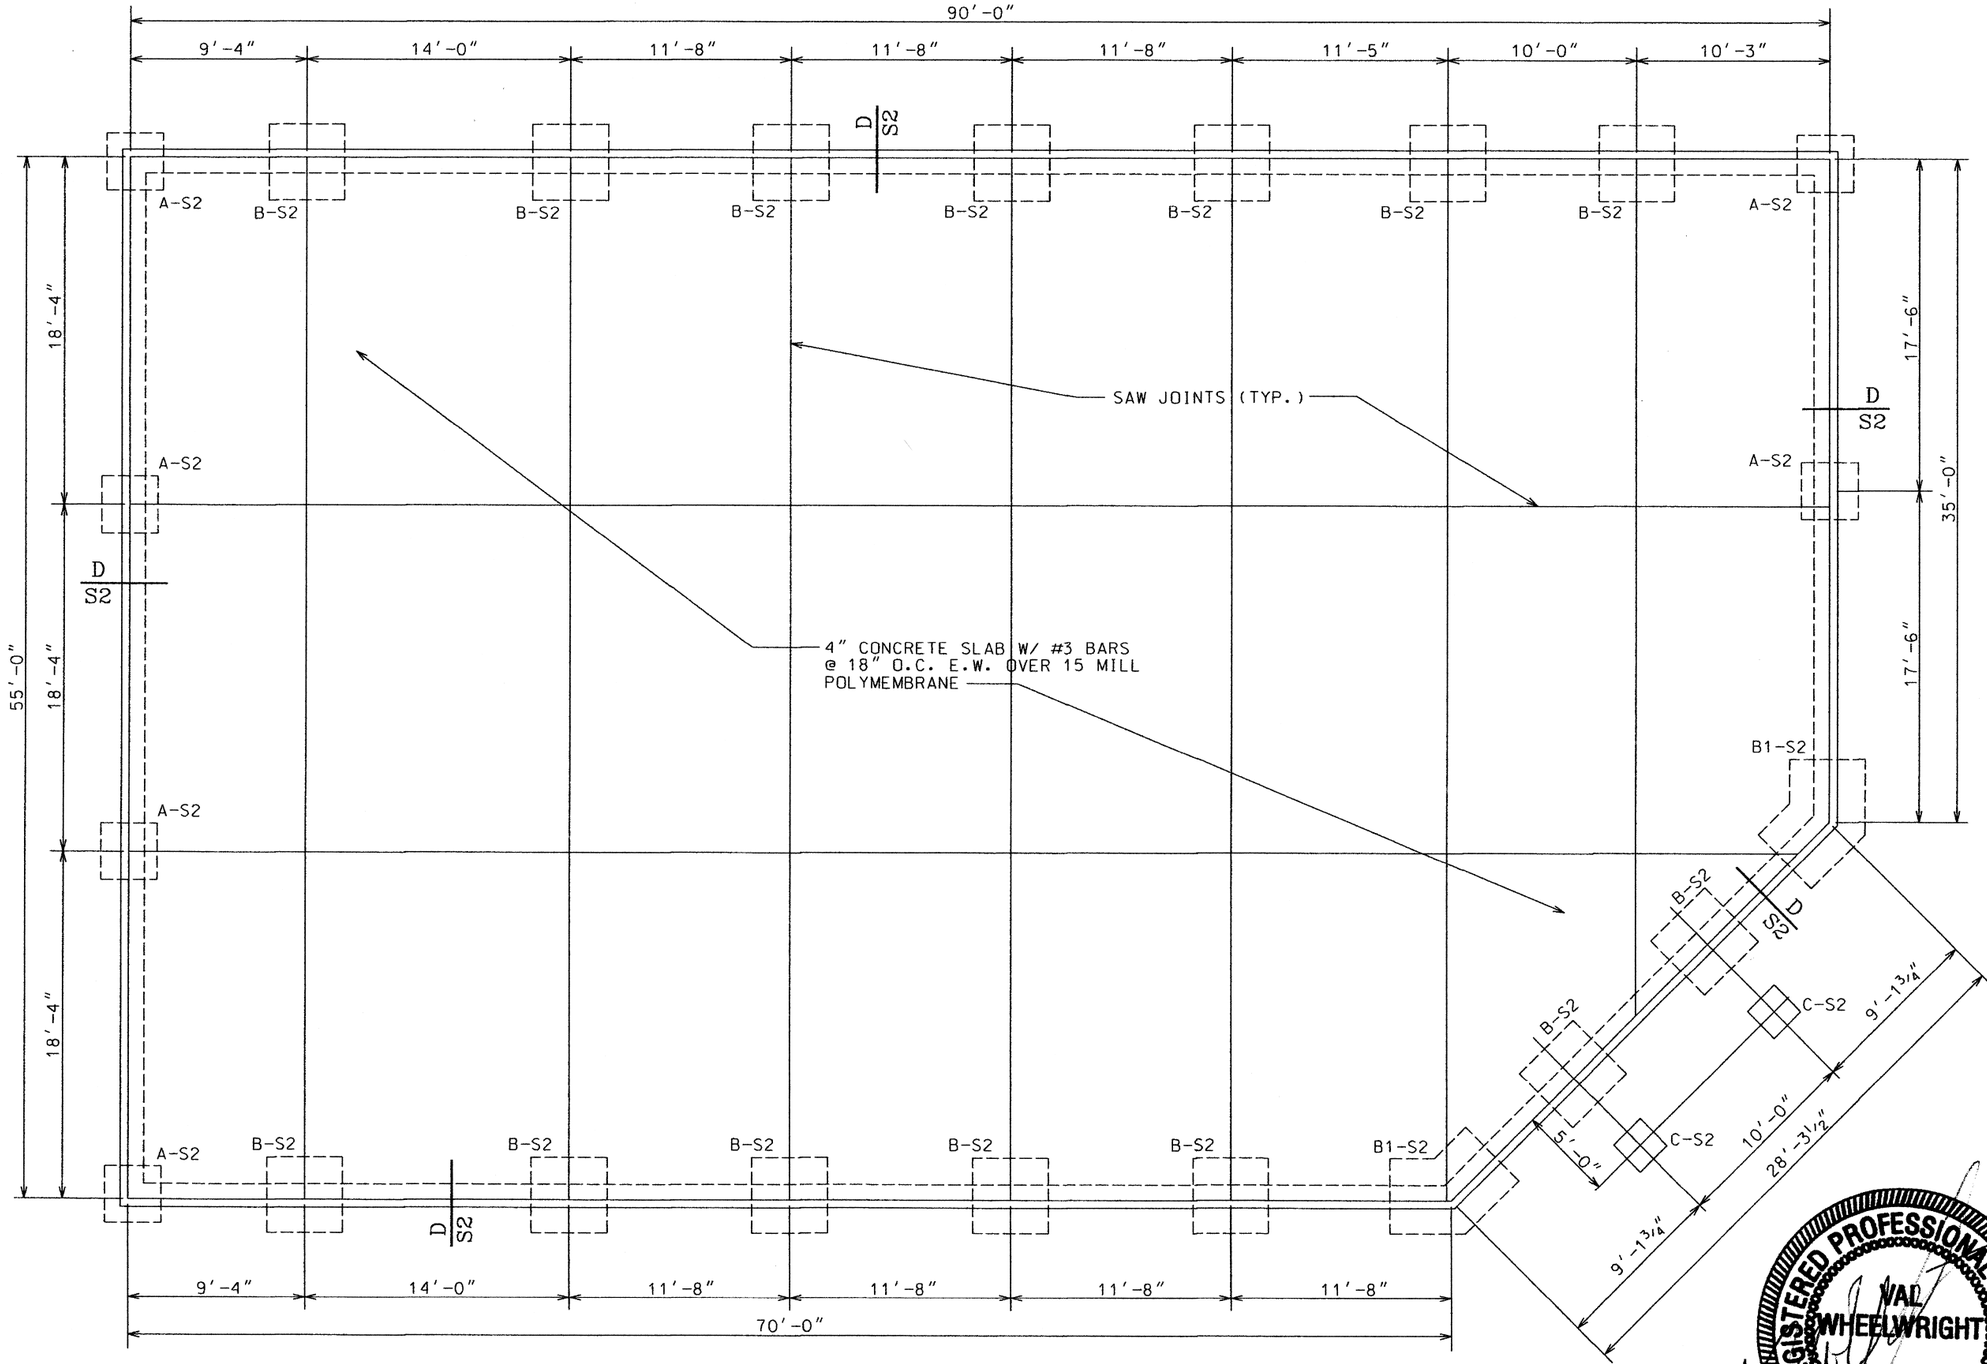


FOUNDATION PLAN

SCALE: 1/8" = 1'-0"

REGISTERED PROFESSIONAL ENGINEER
VAL WHEELWRIGHT
21714
OKLAHOMA

ENGINEERING CONSTRUCTION SERVICES, LLC
4402 KINGS ROAD, ARDMORE, OKLAHOMA
TEL. (580) 564-4120

C.A. NO. 4810
EXPIRES 6-30-2019

CONVENIENCE STORE
FOR
H AND H 1313, INC.
ARDMORE, OKLAHOMA

DATE: 1-28-2019
REV. DATE:

SHEET S1
OF 9