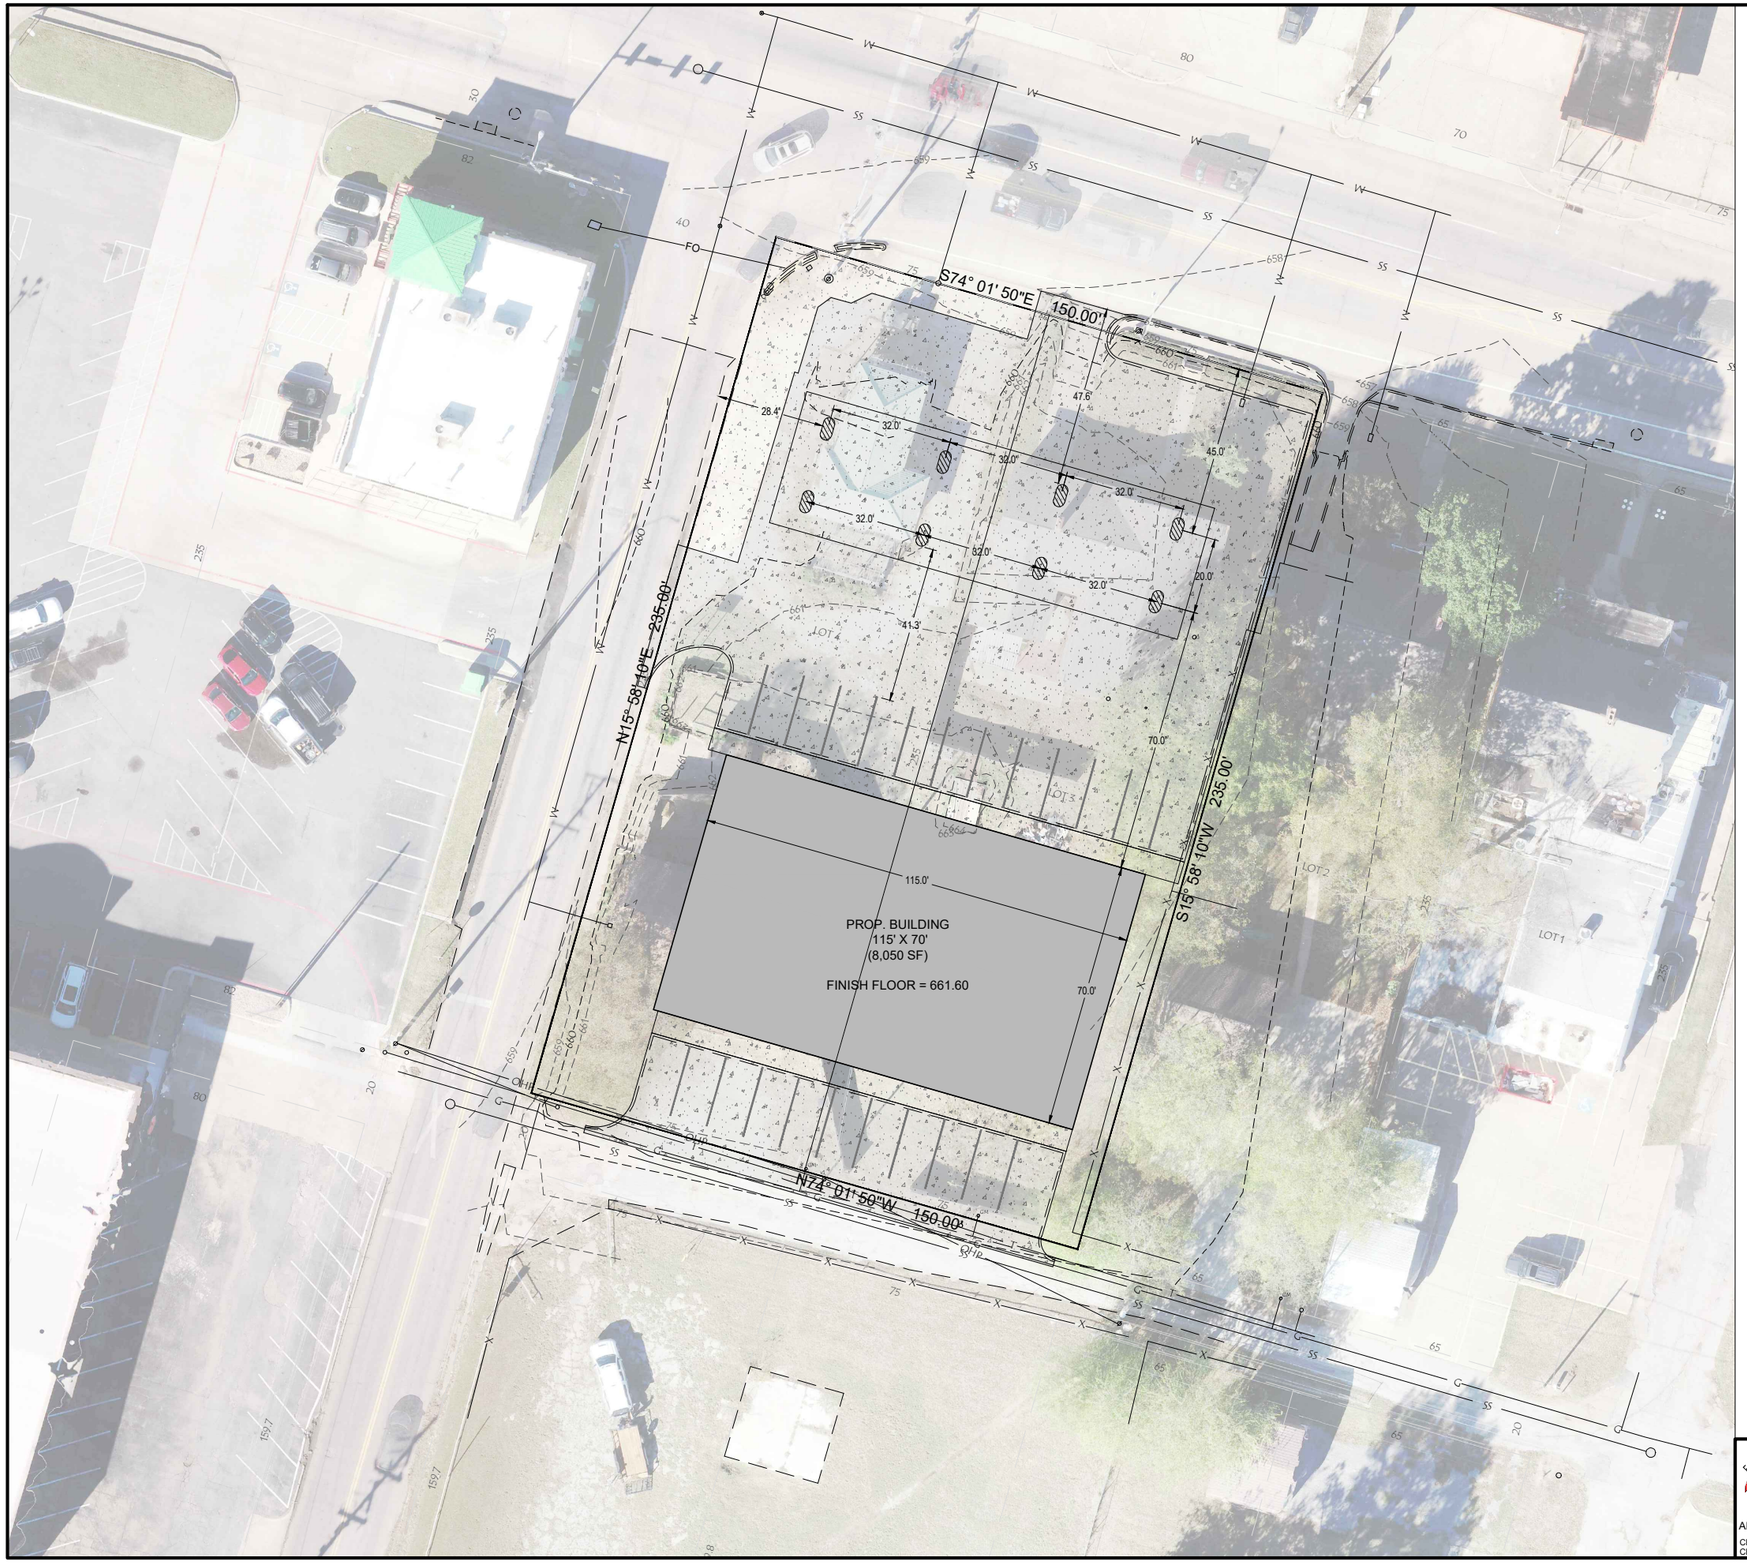


20' 0 20' 40' 60'

Scale: 1" = 20'

BASIS OF BEARING: OKLAHOMA STATE PLANE NAD 83

NOTE: THIS IS NOT A FINAL SIGNED AND SEALED DRAWING.
FOR INFORMATIONAL PURPOSES ONLY

(c) Copyright 2026 Fox Engineering, Inc.

FOX ENGINEERING CIVIL ENGINEERS
ARDMORE - OKLAHOMA
CERTIFICATE OF AUTHORIZATION NO. 5133
CERTIFICATE OF AUTHORIZATION EXPIRES 6-30-2028

Fox Engineering, Inc.
211 E Street N.W.,
Ardmore, Oklahoma 73401
Phone: 580.223.2319
E-mail: mail@foxengineeringok.com
Web: foxengineeringok.com

####

DATE:	
Rev #	Revision Date/Description
PROJ. PHASE:	SHEET NO:
PROJ. NO:	####

7/14/2026 5:05 PM

z:\24101 kang gas station -durant\24101 civil base.dwg