


BUILDING PAD DETAIL

N

SCALE: 1"= 30'

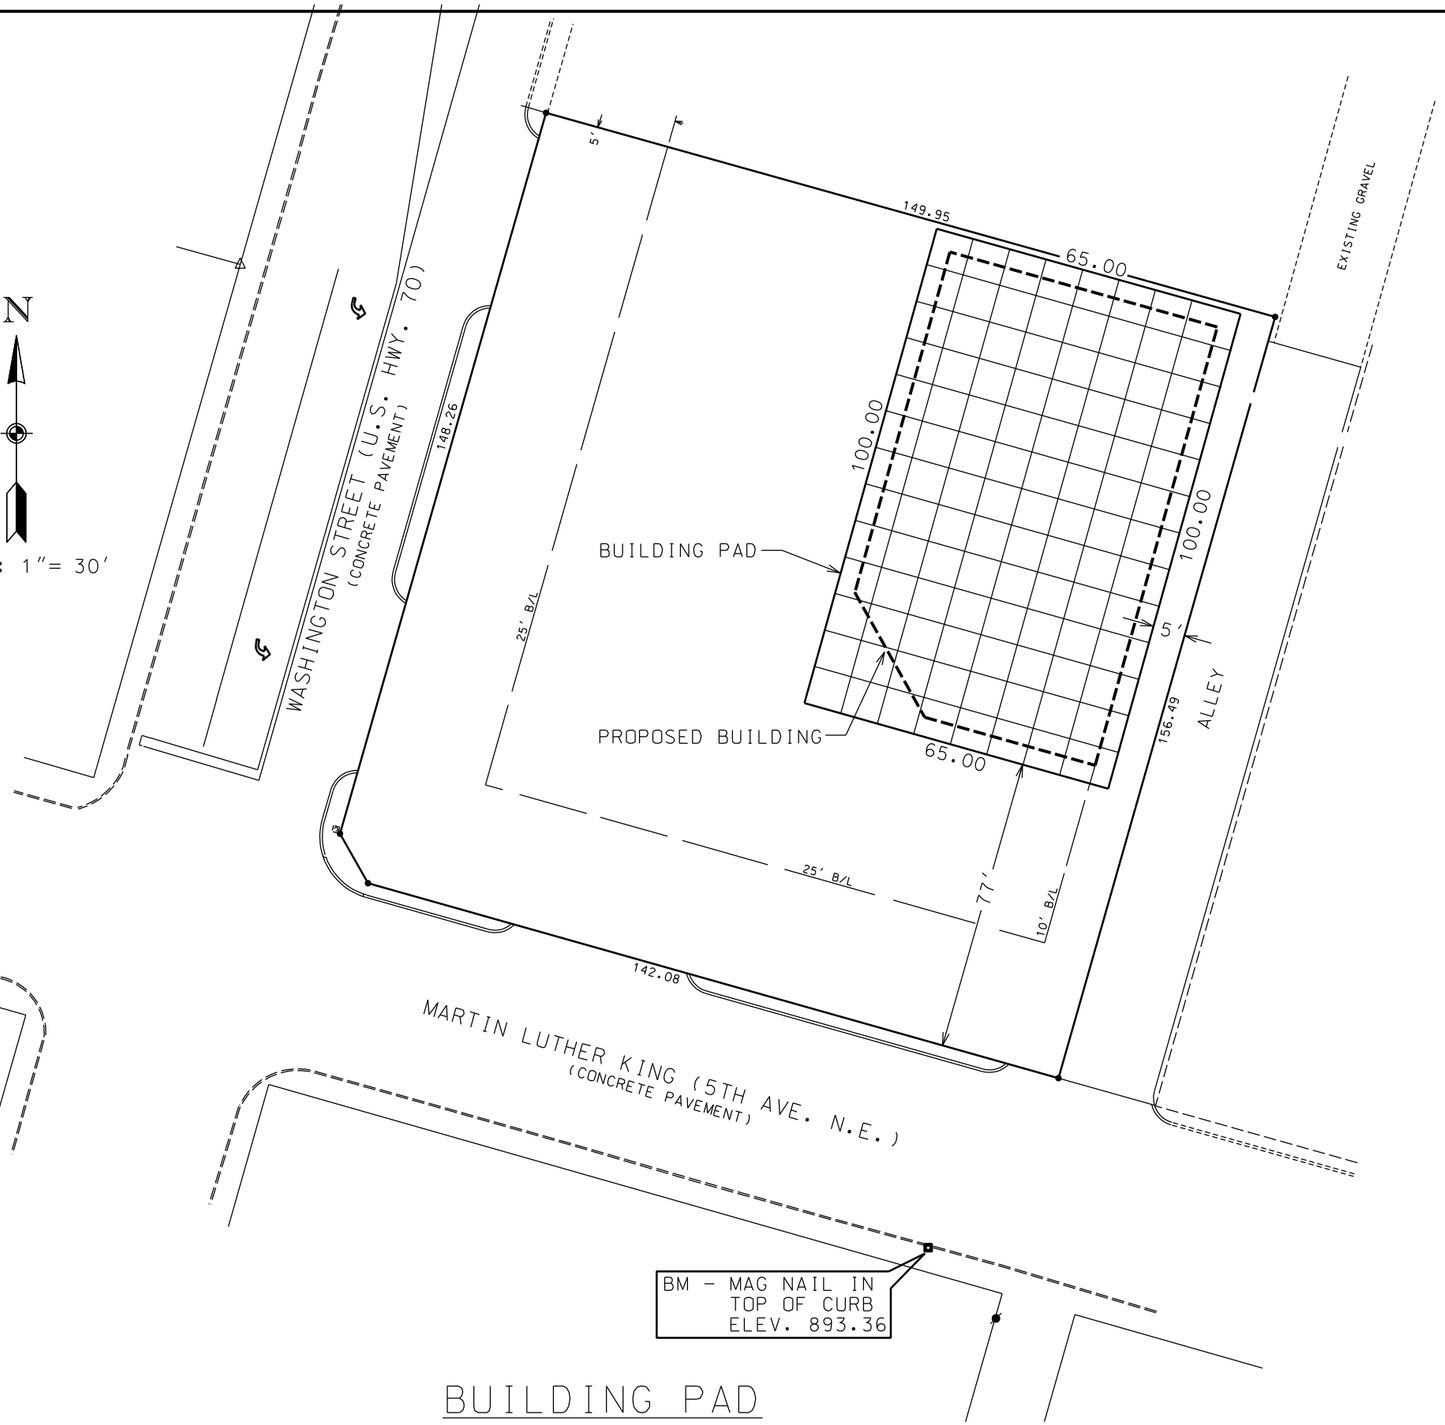

BUILDING PAD

BEFORE YOU DIG
CALL OKIE
1-800-522-6543

ENGINEERING CONSTRUCTION SERVICES, LLC
402 KINGS ROAD, ARDMORE, OKLAHOMA
TEL. (580) 504-4120

C.A. NO. 4810
EXPIRES 6-30-2019

CONVENIENCE STORE
FOR
H AND H 1313, INC.
ARDMORE, OKLAHOMA

DATE:
1-28-2019

REV. DATE:
3-6-2019

SHEET
S3
OF 9