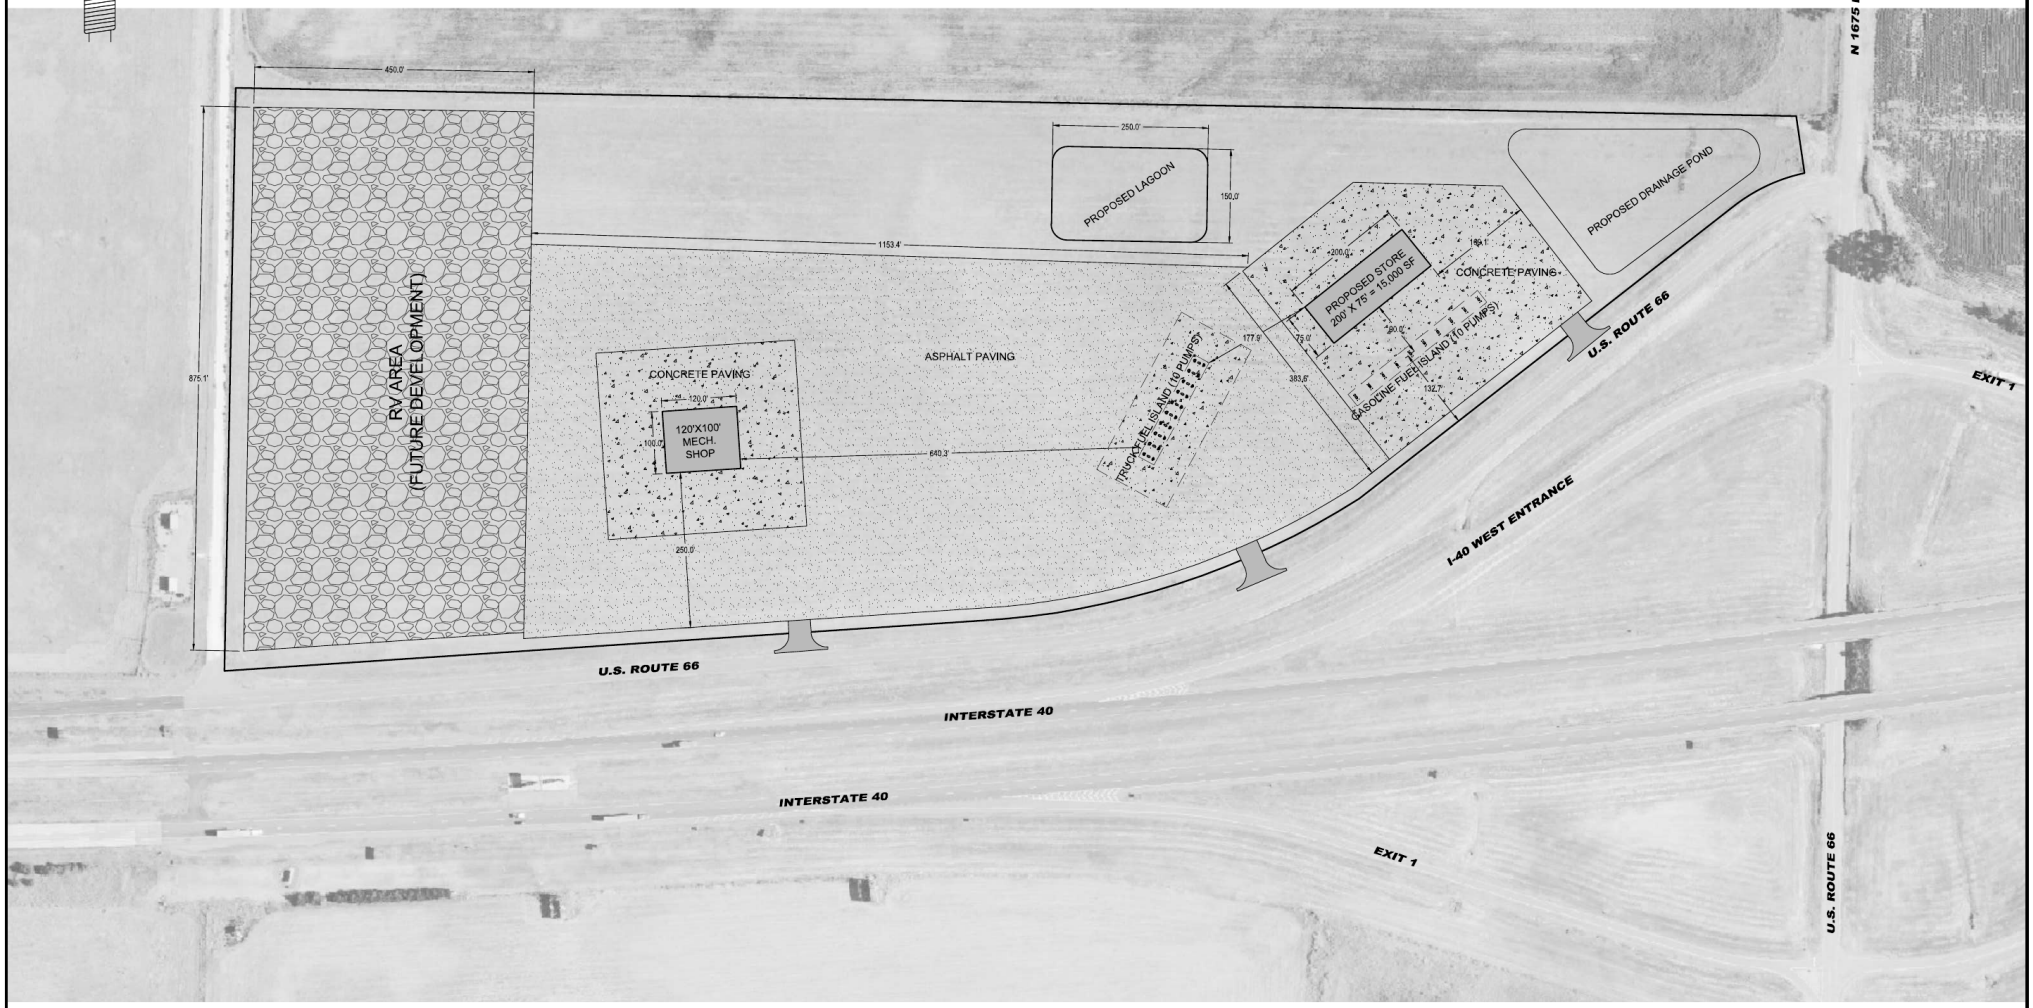


100' 0 100' 200' 300'

Scale: 1" = 100'

BASIS OF BEARING: OKLAHOMA STATE PLANE NAD 83

(c) Copyright 2026 Fox Engineering, Inc.

FOX ENGINEERING
CIVIL ENGINEERS
ARDMORE - OKLAHOMA
Fox Engineering, Inc.
211 E. Street N.W.,
Ardmore, Oklahoma 73401
Phone: 580.223.2319
E-mail: mail@foxengineeringok.com
Web: foxengineeringok.com
CERTIFICATE OF AUTHORIZATION NO. 5133
CERTIFICATE OF AUTHORIZATION EXPIRES 6-30-2026

#####

NOTE: THIS IS NOT A FINAL SIGNED AND SEALED DRAWING. FOR INFORMATIONAL PURPOSES ONLY

DATE:	
Rev #	Revision Date/Description
PROJ. PHASE:	SHEET NO.
PROJ. NO:	#####

8/11/2026 4:33 PM

c:\users\user\desktop\htxxda.dwg