



WP-1

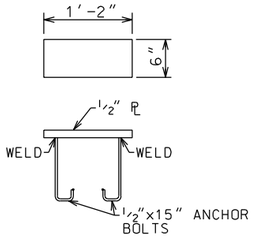


WP-2

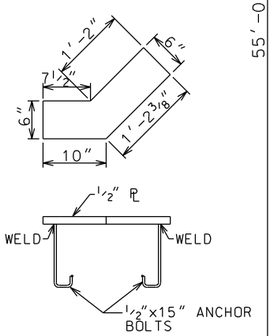

WP-3

WELD PLATE DETAILS

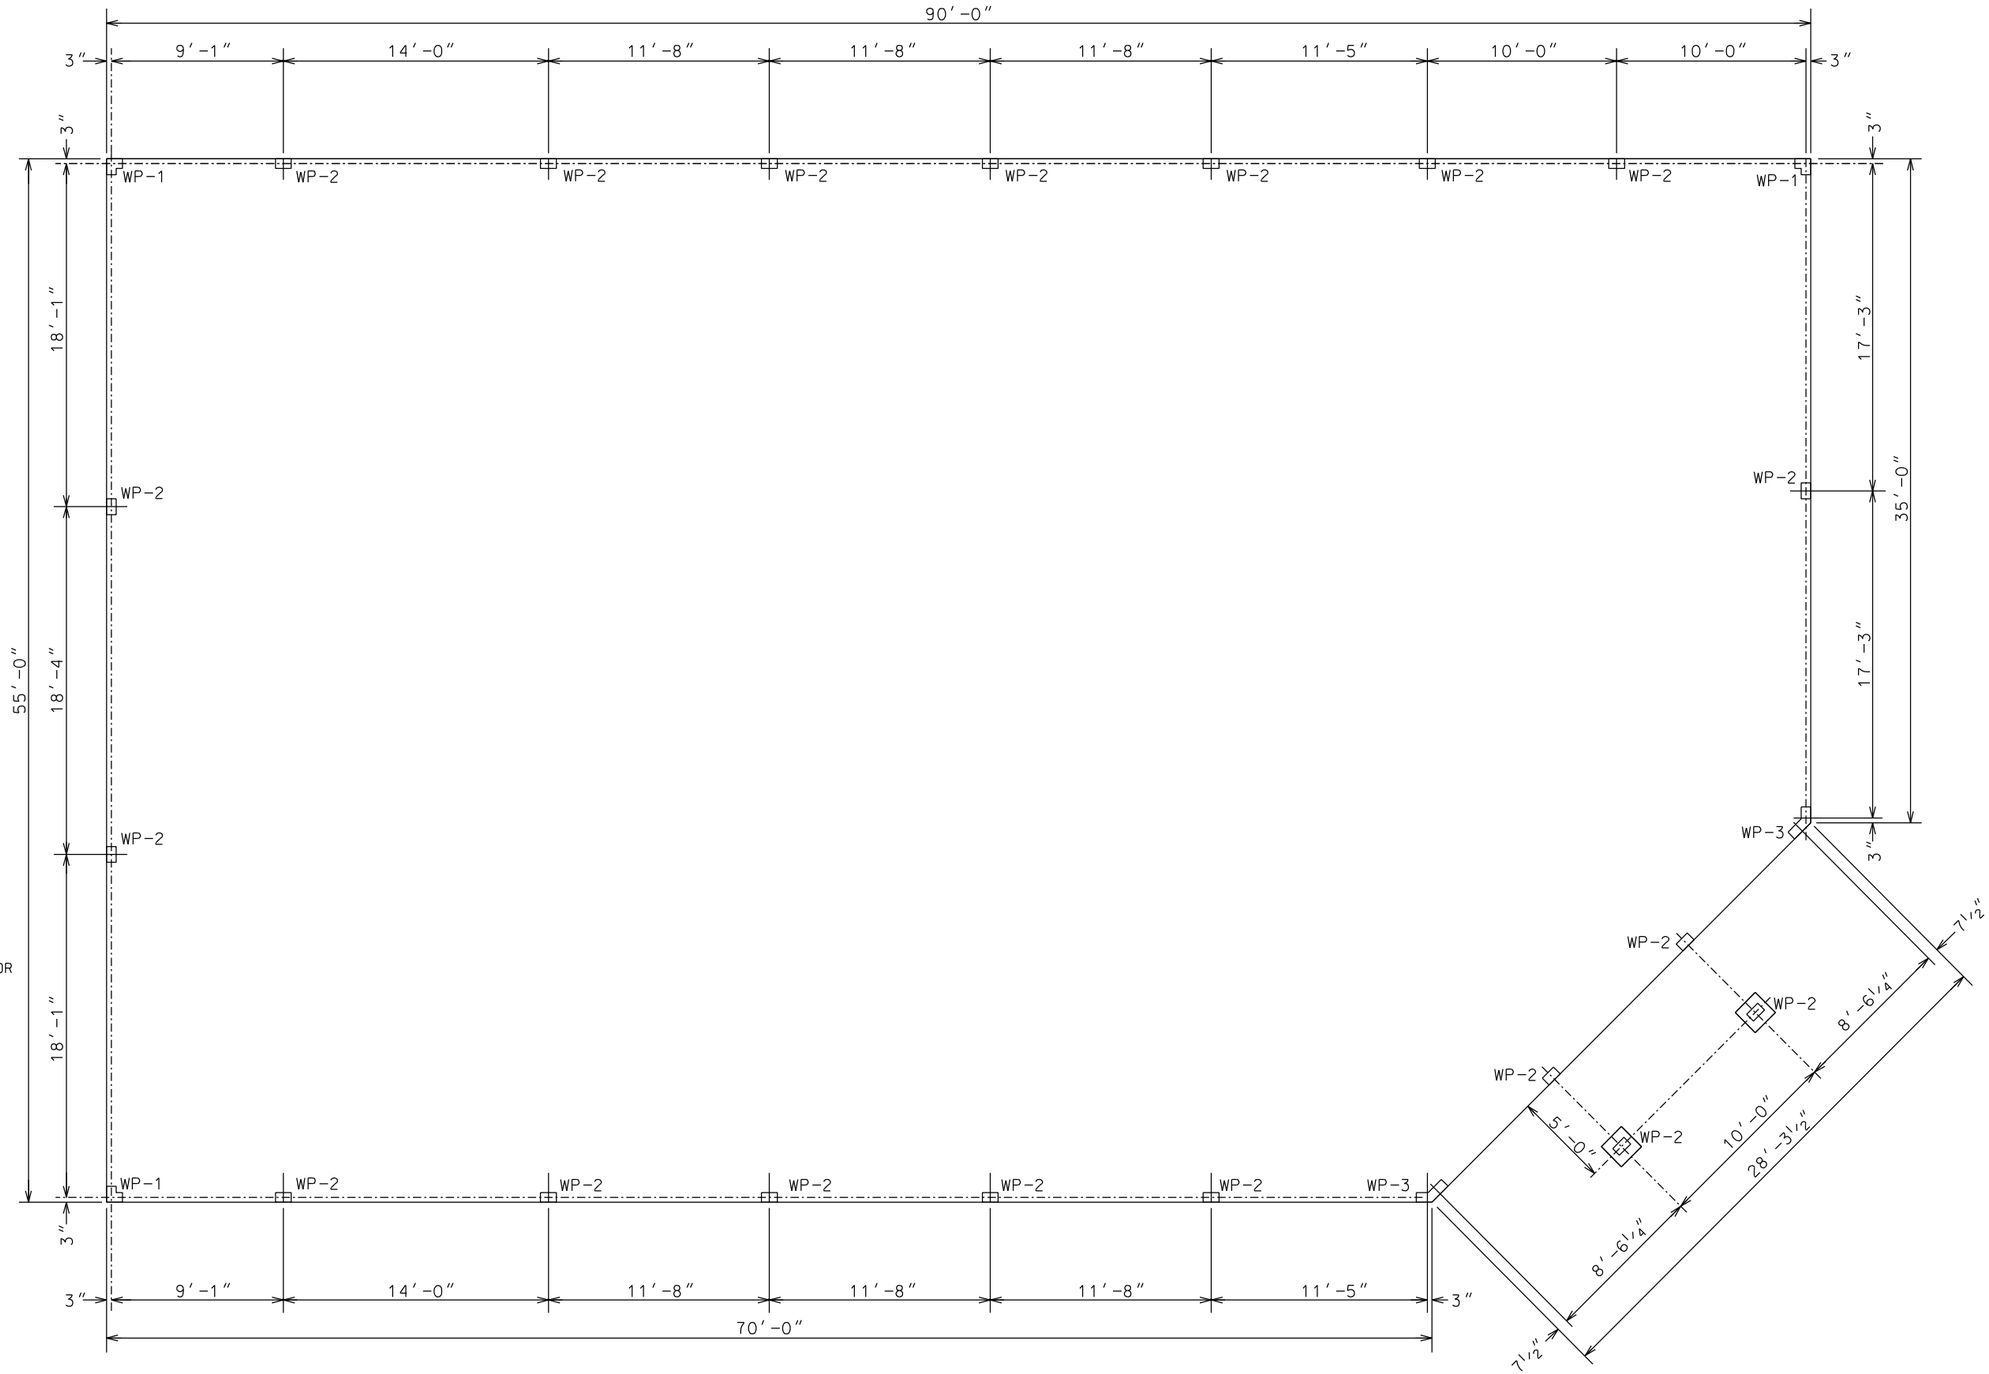

WELD PLATE LAYOUT

SCALE: ⅛" = 1'-0"

ENGINEERING CONSTRUCTION SERVICES, LLC
402 KINGS ROAD, ARDMORE, OKLAHOMA
TEL. (580) 504-4120

C.A. NO. 4810
EXPIRES 6-30-2019

CONVENIENCE STORE
FOR
H AND H 1313, INC.
ARDMORE, OKLAHOMA

DATE: 1-28-2019

REV. DATE:

SHEET
S4
OF 9